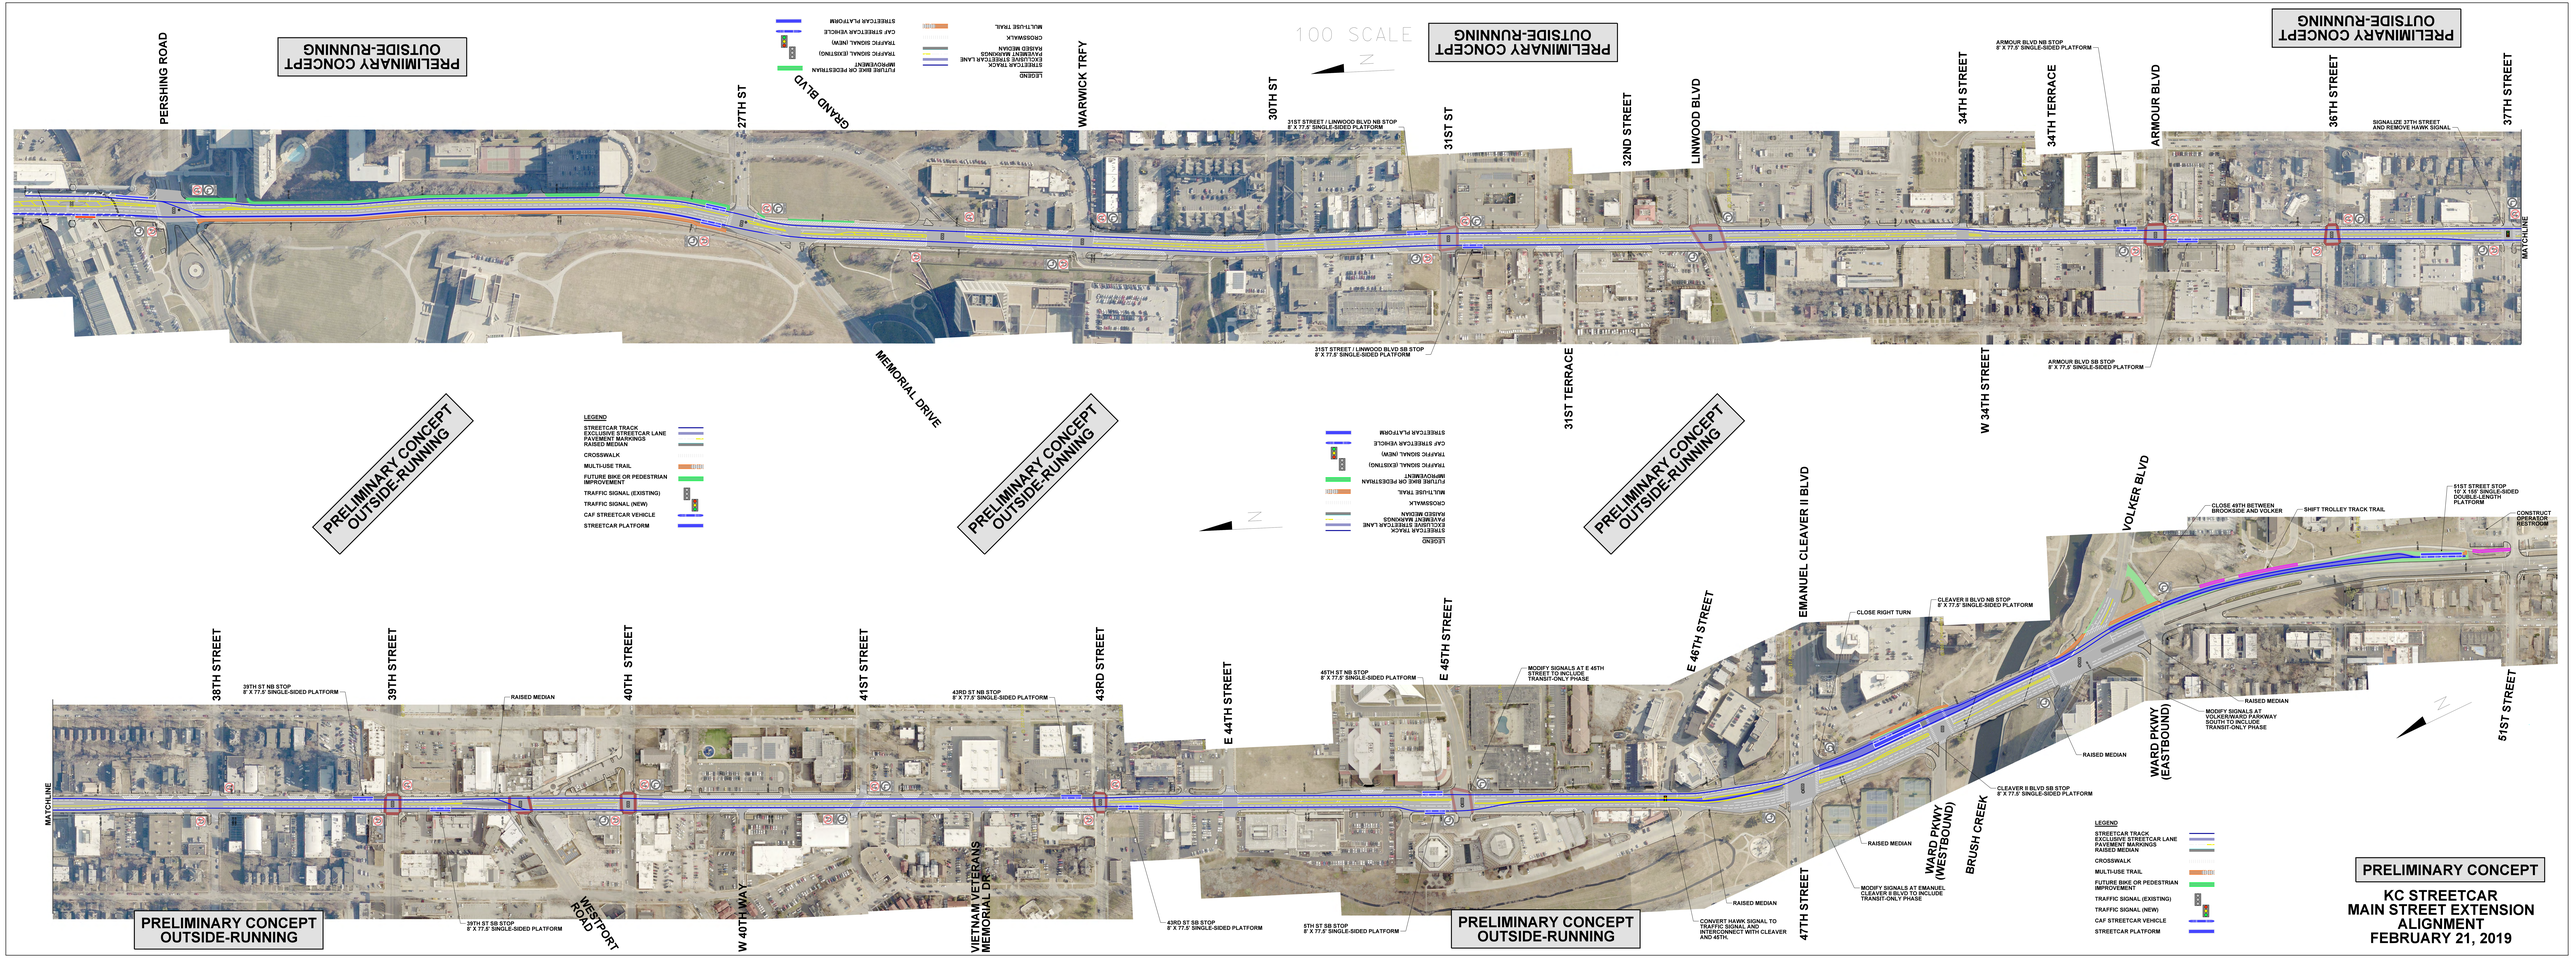
PRELIMINARY CONCEPT OUTSIDE-RUNNING
PRELIMINARY CONCEPT OUTSIDE-RUNNING
PRELIMINARY CONCEPT OUTSIDE-RUNNING
PRELIMINARY CONCEPT OUTSIDE-RUNNING
PRELIMINARY CONCEPT OUTSIDE-RUNNING
PRELIMINARY CONCEPT OUTSIDE-RUNNING
100 SCALE
N
LEGEND
STREETCAR TRACK
EXCLUSIVE STREETCAR LANE PAVEMENT MARKINGS
RAISED MEDIAN
CROSSWALK
MULTI-USE TRAIL
FUTURE BIKE OR PEDESTRIAN IMPROVEMENT
TRAFFIC SIGNAL (EXISTING)
TRAFFIC SIGNAL (NEW)
CAF STREETCAR VEHICLE
STREETCAR PLATFORM
PERSHING ROAD
GRAND BLVD
27TH ST
WARWICK TRFY
30TH ST
31ST ST
31ST STREET / LINWOOD BLVD NB STOP
8' X 77.5' SINGLE-SIDED PLATFORM
31ST STREET / LINWOOD BLVD SB STOP
8' X 77.5' SINGLE-SIDED PLATFORM
32ND STREET
LINWOOD BLVD
34TH STREET
34TH TERRACE
ARMOUR BLVD NB STOP
8' X 77.5' SINGLE-SIDED PLATFORM
ARMOUR BLVD
ARMOUR BLVD SB STOP
8' X 77.5' SINGLE-SIDED PLATFORM
36TH STREET
37TH STREET
SIGNALIZE 37TH STREET AND REMOVE HAWK SIGNAL
MATCHLINE
MEMORIAL DRIVE
31ST TERRACE
W 34TH STREET
38TH STREET
39TH STREET
39TH ST NB STOP
8' X 77.5' SINGLE-SIDED PLATFORM
RAISED MEDIAN
40TH STREET
41ST STREET
43RD STREET
43RD ST NB STOP
8' X 77.5' SINGLE-SIDED PLATFORM
MATCHLINE
39TH ST SB STOP
8' X 77.5' SINGLE-SIDED PLATFORM
WESTPORT ROAD
W 40TH WAY
VIETNAM VETERANS MEMORIAL DR
43RD ST SB STOP
8' X 77.5' SINGLE-SIDED PLATFORM
E 44TH STREET
45TH ST NB STOP
8' X 77.5' SINGLE-SIDED PLATFORM
5TH ST SB STOP
8' X 77.5' SINGLE-SIDED PLATFORM
E 45TH STREET
MODIFY SIGNALS AT E 45TH STREET TO INCLUDE TRANSIT-ONLY PHASE
E 46TH STREET
EMANUEL CLEAVER II BLVD
CLOSE RIGHT TURN
CLEAVER II BLVD NB STOP
8' X 77.5' SINGLE-SIDED PLATFORM
RAISED MEDIAN
MODIFY SIGNALS AT EMANUEL CLEAVER II BLVD TO INCLUDE TRANSIT-ONLY PHASE
CONVERT HAWK SIGNAL TO TRAFFIC SIGNAL AND INTERCONNECT WITH CLEAVER AND 45TH.
47TH STREET
WARD PKWY (WESTBOUND)
BRUSH CREEK
CLEAVER II BLVD SB STOP
8' X 77.5' SINGLE-SIDED PLATFORM
RAISED MEDIAN
WARD PKWY (EASTBOUND)
MODIFY SIGNALS AT VOLKER/WALDO/ROANOKE SOUTH TO INCLUDE TRANSIT-ONLY PHASE
VOLKER BLVD
CLOSE 49TH BETWEEN BROOKSIDE AND VOLKER
SHIFT TROLLEY TRACK TRAIL
51ST STREET STOP
10' X 105' SINGLE-SIDED DOUBLE-LENGTH PLATFORM
CONSTRUCT OPERATOR RESTROOM
51ST STREET
PRELIMINARY CONCEPT
KC STREETCAR
MAIN STREET EXTENSION
ALIGNMENT
FEBRUARY 21, 2019